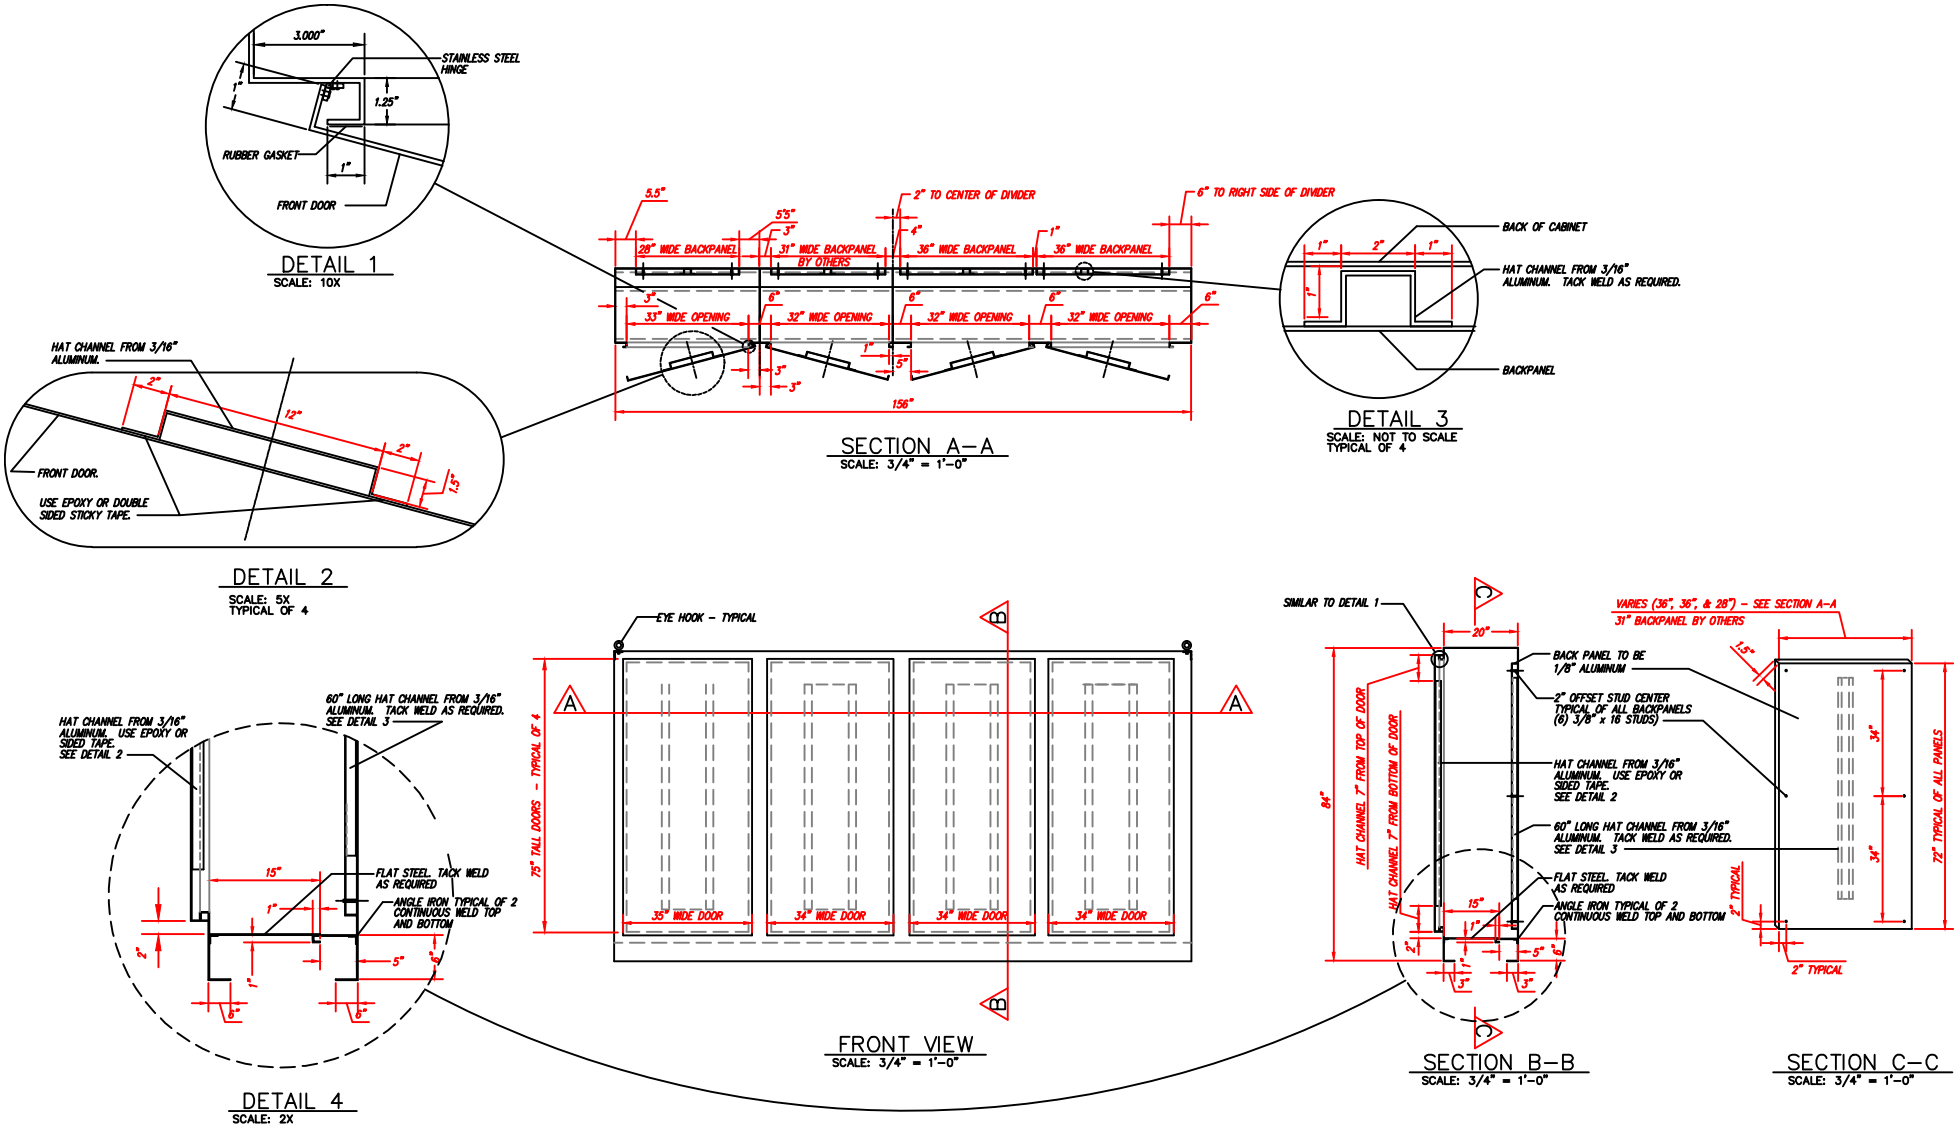

ASEPTIC BULK STORAGE TANK ROOM MOTOR CONTROL CENTER "B"

TYPICAL OF FOUR (4)

PROPERTY OF WINTER HAVEN ELECTRIC
3500 CYPRESS GARDENS BOULEVARD
WINTER HAVEN, FLORIDA 33884
VOICE: 941/324–5157
FAX: 941/984–9290

DRAWN BY NEIL MATHESON JR